
Appendix 2.3

Site Plan

Development Boundary

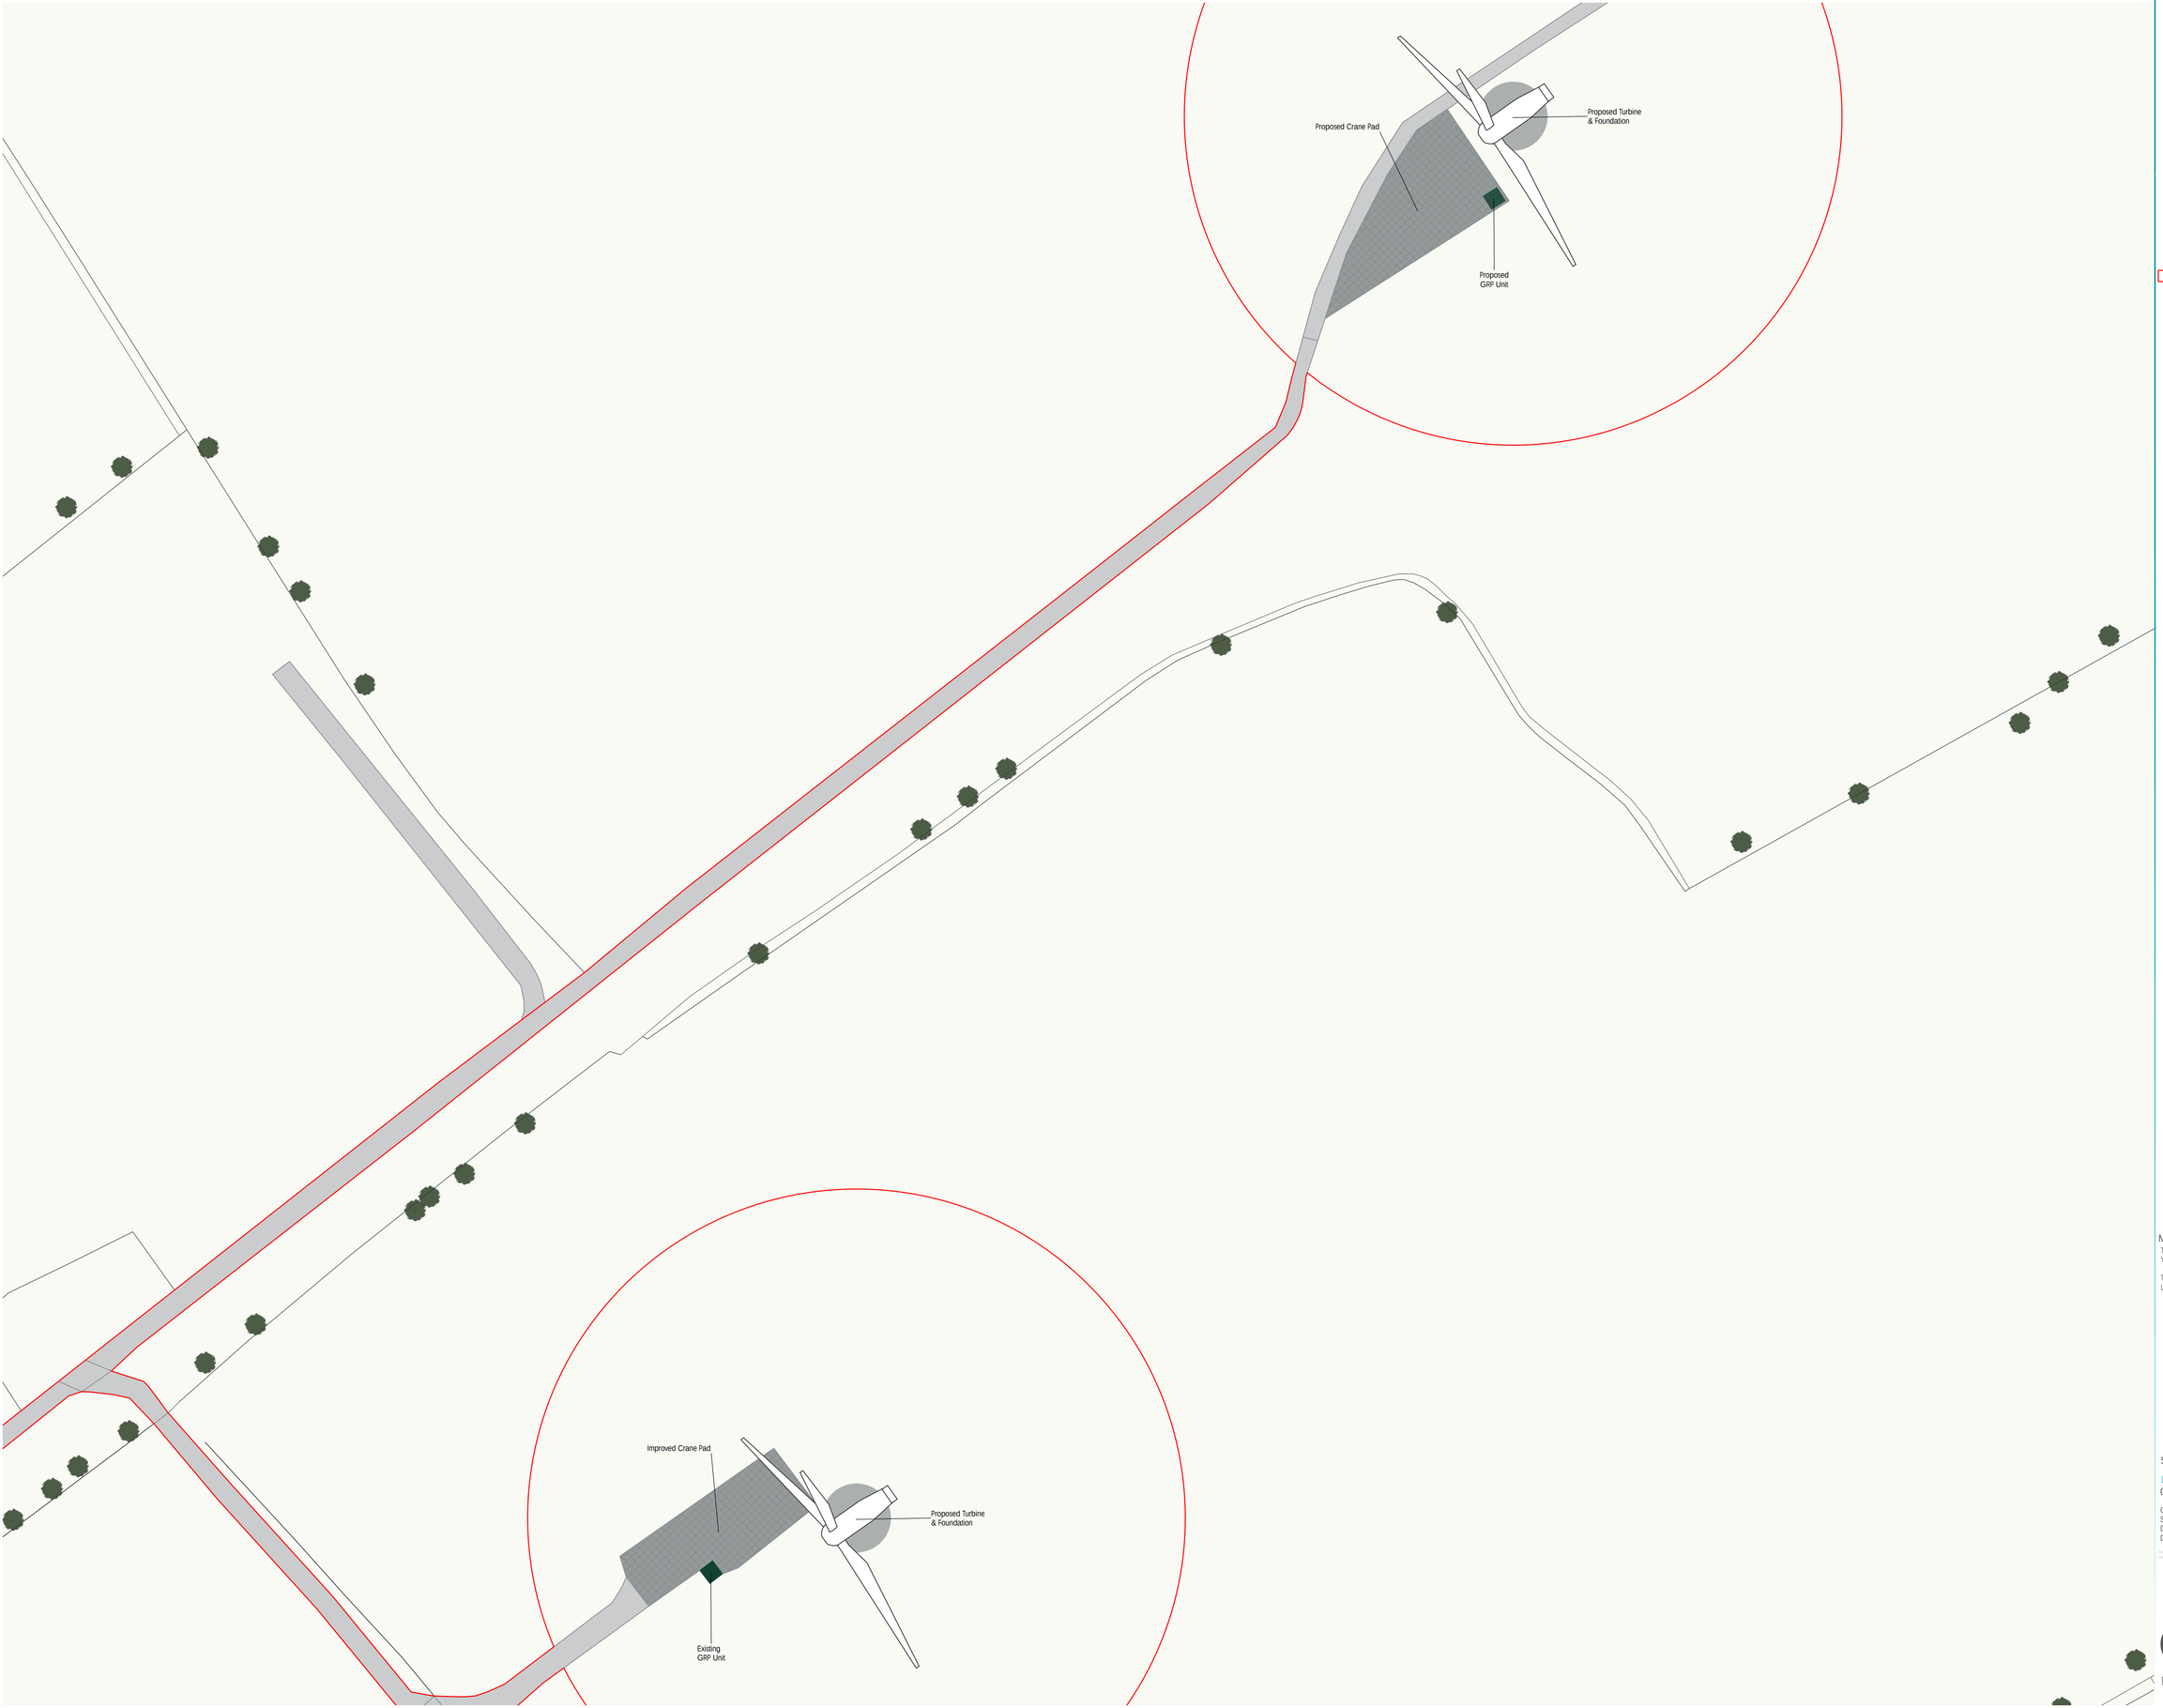

Map Details

The map illustrates the site plan for the repowering of two turbines at Park Farm, Yorkshire, YO42 4LD. Existing access road will be used to access the site.

The full development boundary and access track is shown on Appendix 2.1 Location Plan.

Scale: 1:500 @ A1

0 10 20 m

Client Name	Re-Wind GreenProjects Ltd
Site Name	Park Farm Repowering
Drawing Reference	COG1037/APP/015/a
Date	17/07/26

Ordnance Survey maps are reproduced by permission of Cogeo Planning & Environmental Services Ltd. © Copyright is vested in them. If the drawing is issued on the condition that it is not copied without the prior consent of the Ordnance Survey. OS Mapping Licence Number: 100020449

COGEO
planning and environmental expertise