
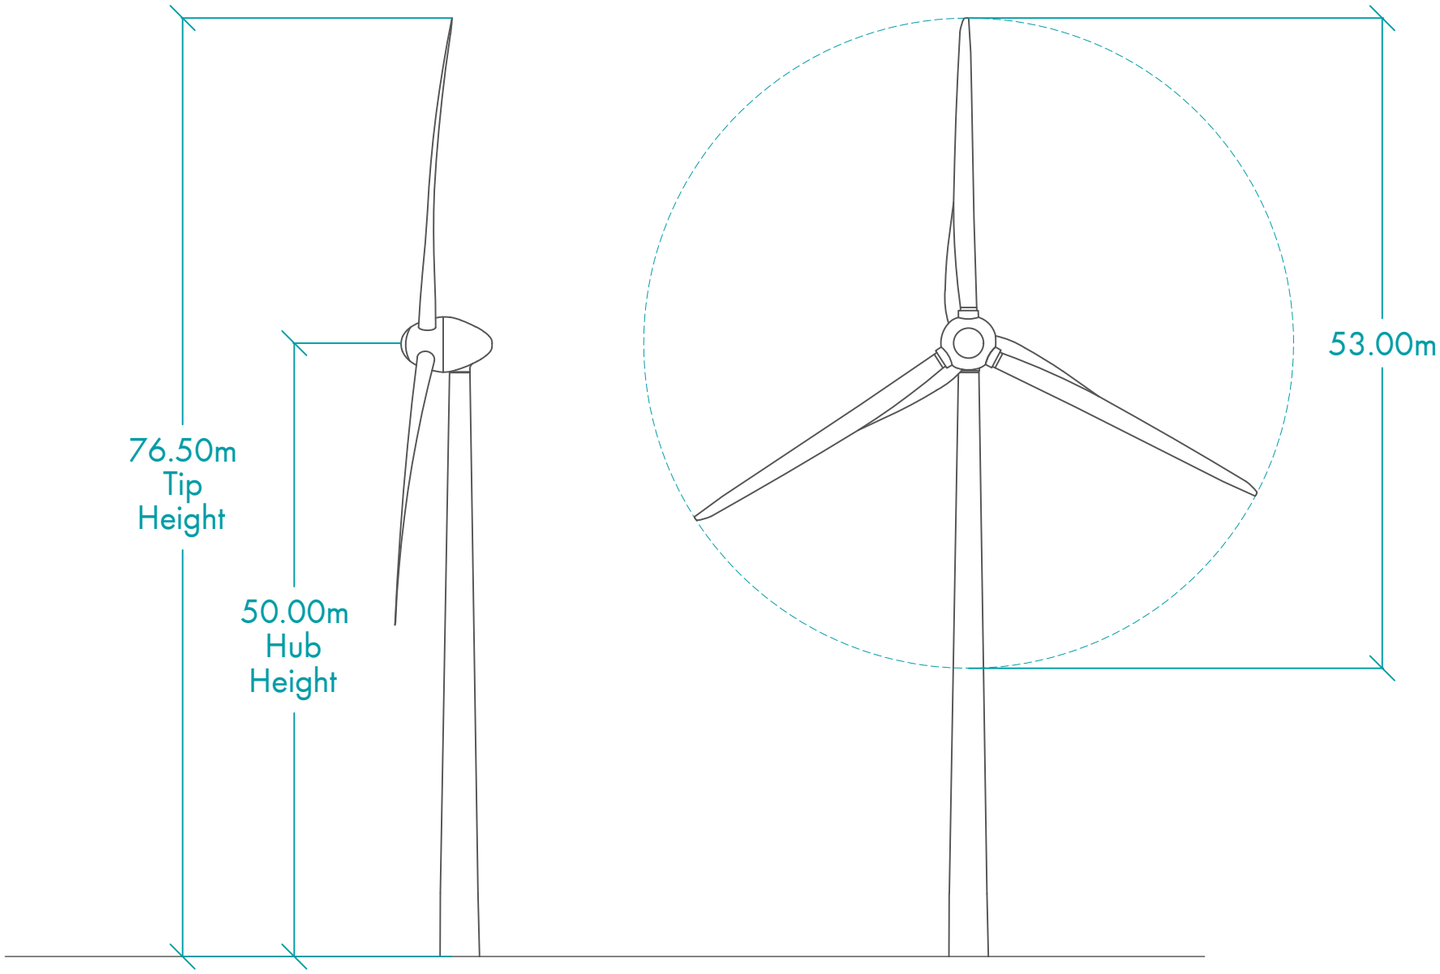


Side Elevation

Front Elevation

Scale at A3 1:500

0 10 20 m

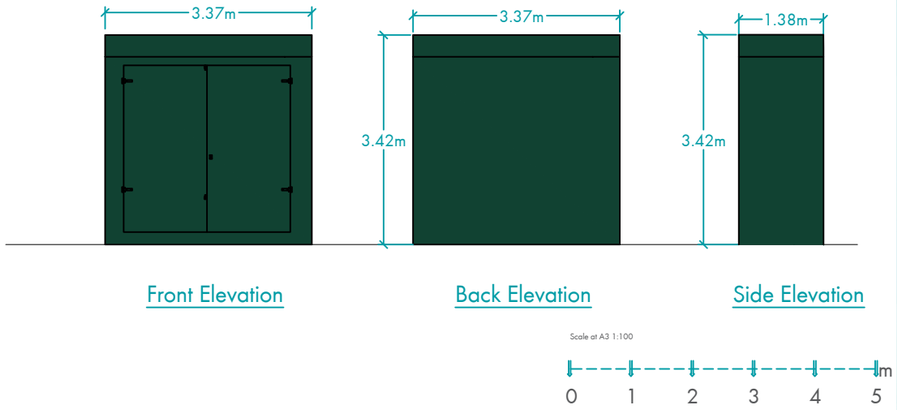

Front Elevation

Back Elevation

Side Elevation

Scale at A3 1:100

0 1 2 3 4 5 m

Appendix 2.5

Turbine & GRP Unit Elevation

Drawing Details

Elevation details for the proposed turbine and GRP Unit at North Mains of Cononsyth Farm, Arbroath, DD11 3SA.

The GRP unit will be installed at the base of the turbine.

Client Name	Cononsyth Farms Ltd
Project Name	Cononsyth Farm Repowering & BESS
Drawing Reference	COG775/APP/053/b
Date	07/09/26

This drawing is the property of Cogeo Planning & Environmental Services Ltd. Copyright is reserved by them & the drawing is issued on the condition that it is not copied either wholly or in any part without the written consent of Cogeo. Ordnance Survey © Crown Copyright 2026. All rights reserved. Licence number 100022432

COGEO
planning and environmental expertise